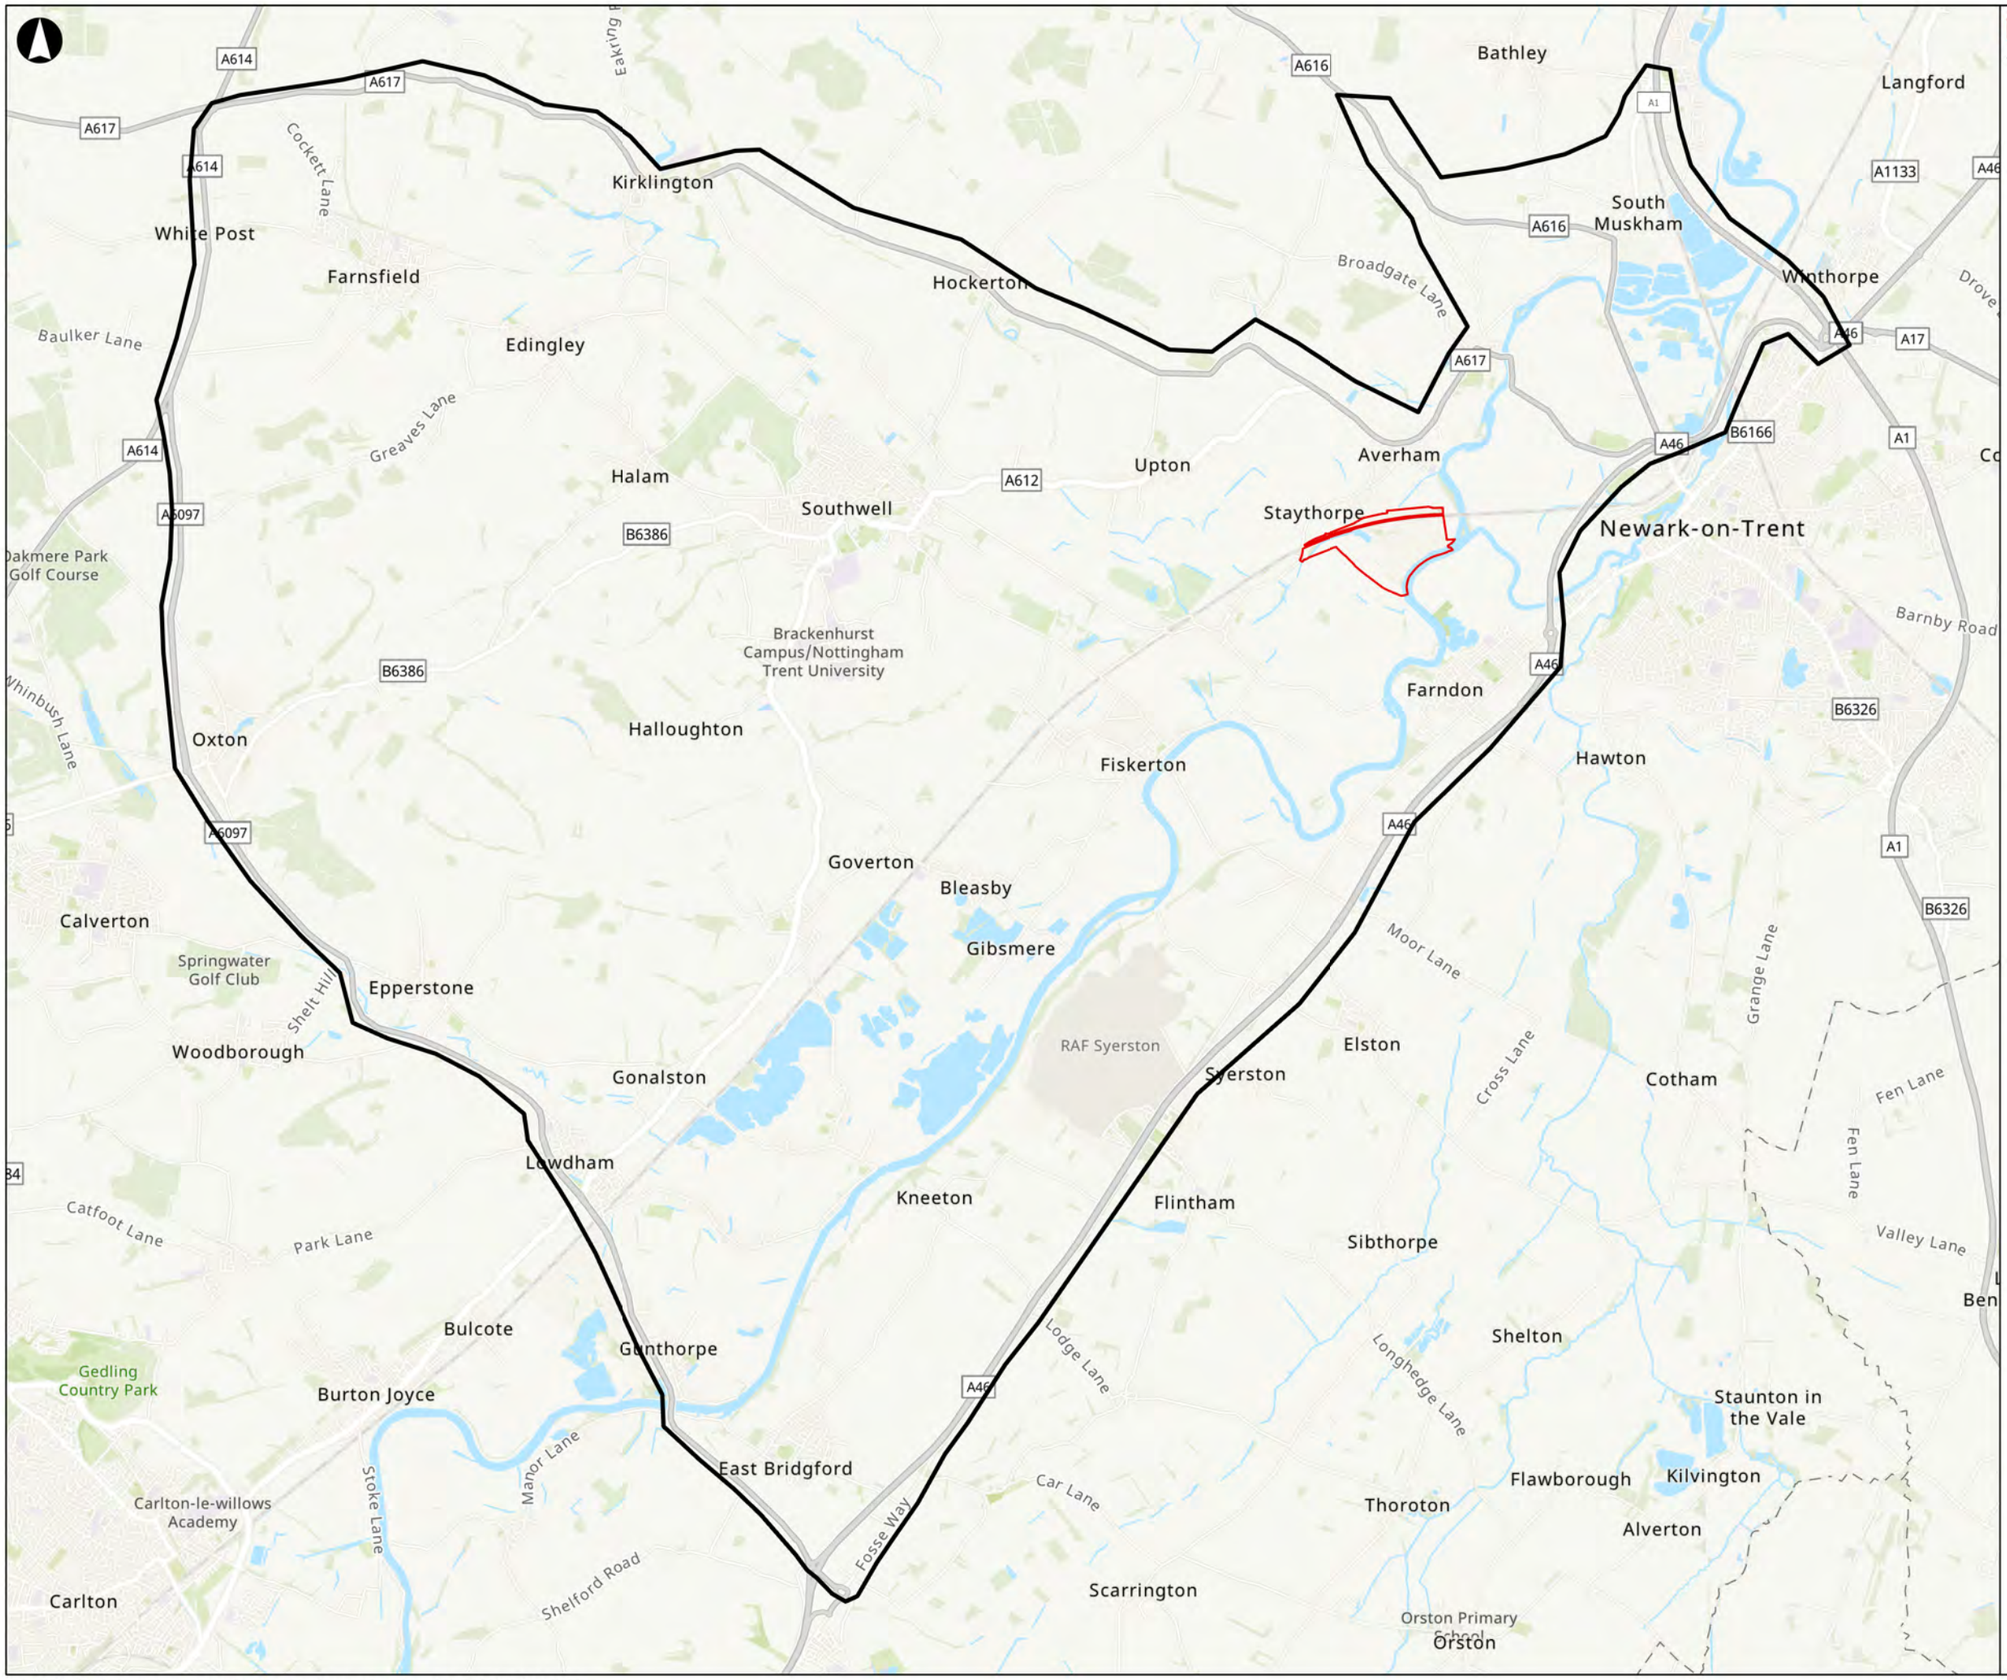

Proposed Development Boundary

Traffic and Transport Study Area

Coordinate System: British National Grid

Kilometres

0 1.5 3

Rev	Date	By	Chkd	Appd	Authd
P02	21/01/2026	KRIG	DMCF	JGRA	–

ARUP

13 Fitzroy Street
London W1T 4BQ
Tel +44 20 7636 1531
www.arup.com

Client

RWE

Project Name

Staythorpe Power Station Carbon Capture Project

Drawing Title

Figure 16.1. Traffic and Transport Study Area

Scale at A3

1:70,000

Role

Environmental Statement

Suitability

For Issue

Project Number

297711

Rev

P02

Drawing Number

PD-ARP-FIG-TRT-161-P02

© Arup 2026