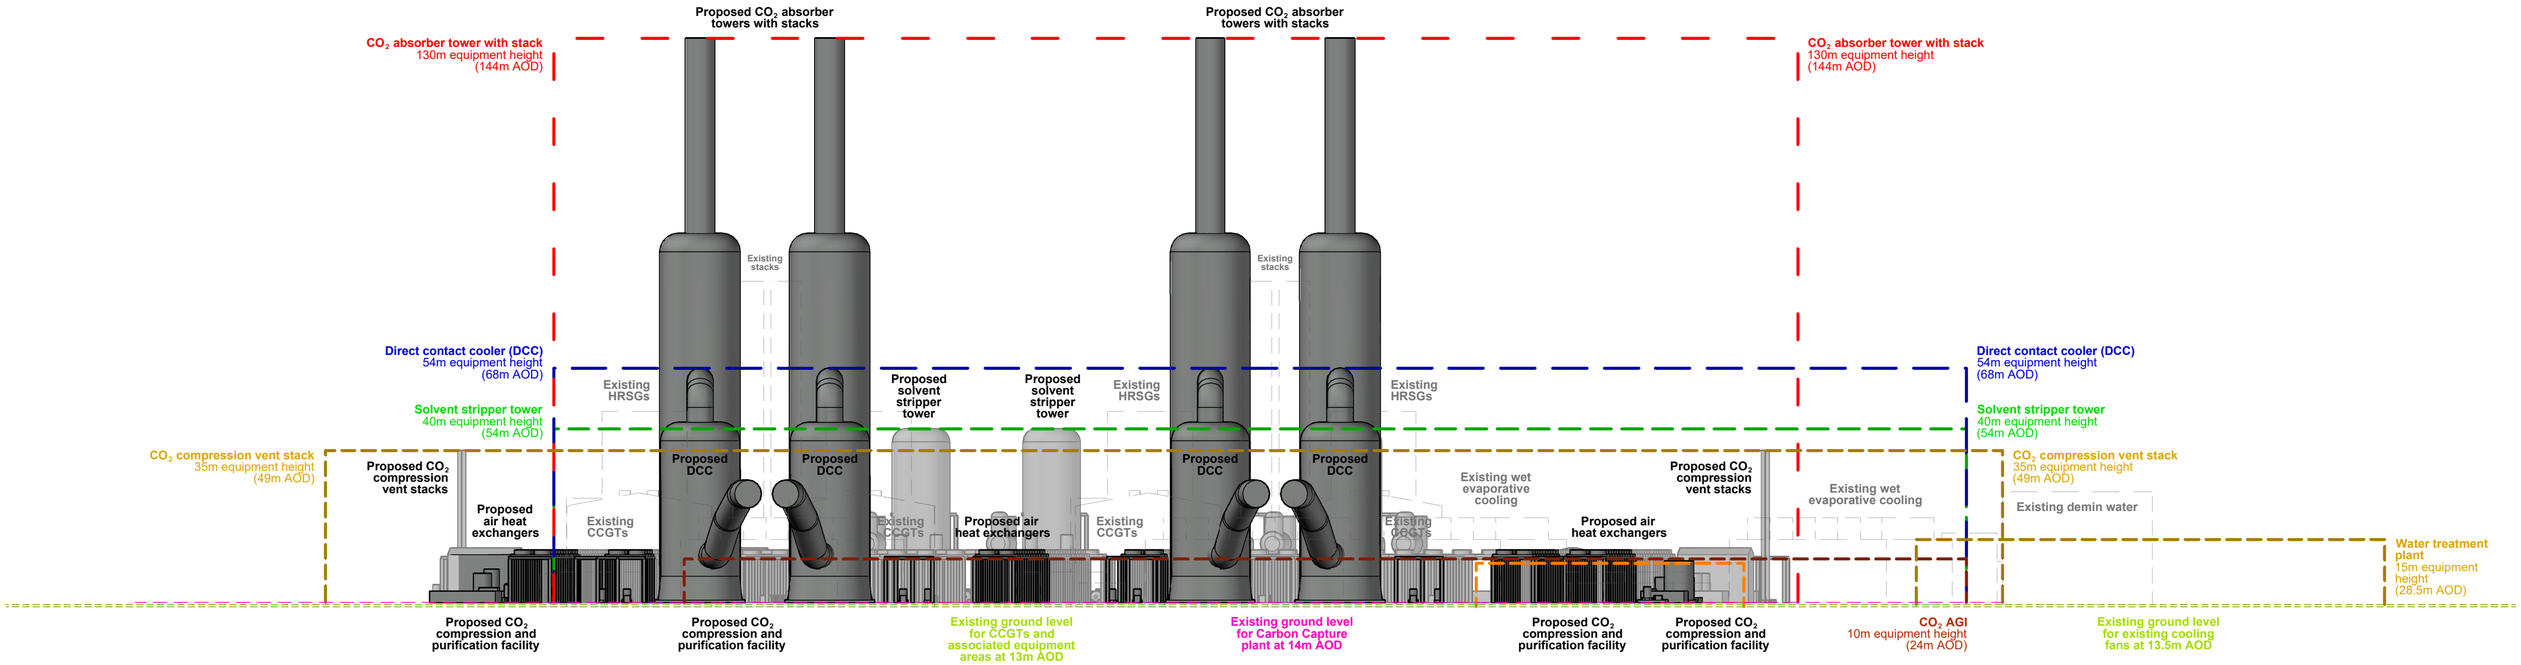

Indicative Eastern View of Carbon Capture Plant

Site
STAYTHORPE POWER STATION

Title
SECTION 36

CARBON CAPTURE PROJECT

FIGURE 6
SHEET 1 OF 2

PARAMETER ZONING ELEVATION VIEW PLAN

Key:

Existing Power Station:

- Combined cycle gas turbine (CCGT), heat recovery steam generator (HRSG) stacks, stacks and other infrastructure
- Ground level for the existing power station
- Ground level for the Carbon Capture plant

Proposed Carbon Capture Plant :

- Rochdale Envelope : Maximum height and limits of deviation
- Direct contact cooler (DCC)
- CO_2 absorber tower with stack
- Solvent stripper tower
- CO_2 compression vent stack
- CO_2 AGI
- Relocated fuel gas compound

N

0 10 20 30 40 50 Metres

Status
APPROVED

Size of original
A2

Scale of original
1:1,000

MJA	MB	23/02/26	MB	A
Drawn	Checked	Date	Approved	Rev.

THE PERSON NAMED IN THE "APPROVED BY" BOX HOLDS RESPONSIBILITY FOR THE TECHNICAL CONTENT OF THIS DRAWING AND SHOULD BE CONSULTED PRIOR TO REQUESTING MODIFICATION.

O.S.Data reproduced by permission of Ordnance Survey on behalf of HMSO. © Crown copyright and database right 2026. All rights reserved. Ordnance Survey Licence no. AC0000808122.

RWE Generation UK plc

Geospatial Graphics
RWE Generation UK plc
Windmill Hill Business Park
Swindon
SN5 6PB
01793 877777

Drawing Number
RWE/STYTH/ENV/0042/S1/A

© RWE Generation UK PLC. 2026. No part of this drawing may be reproduced without prior permission.

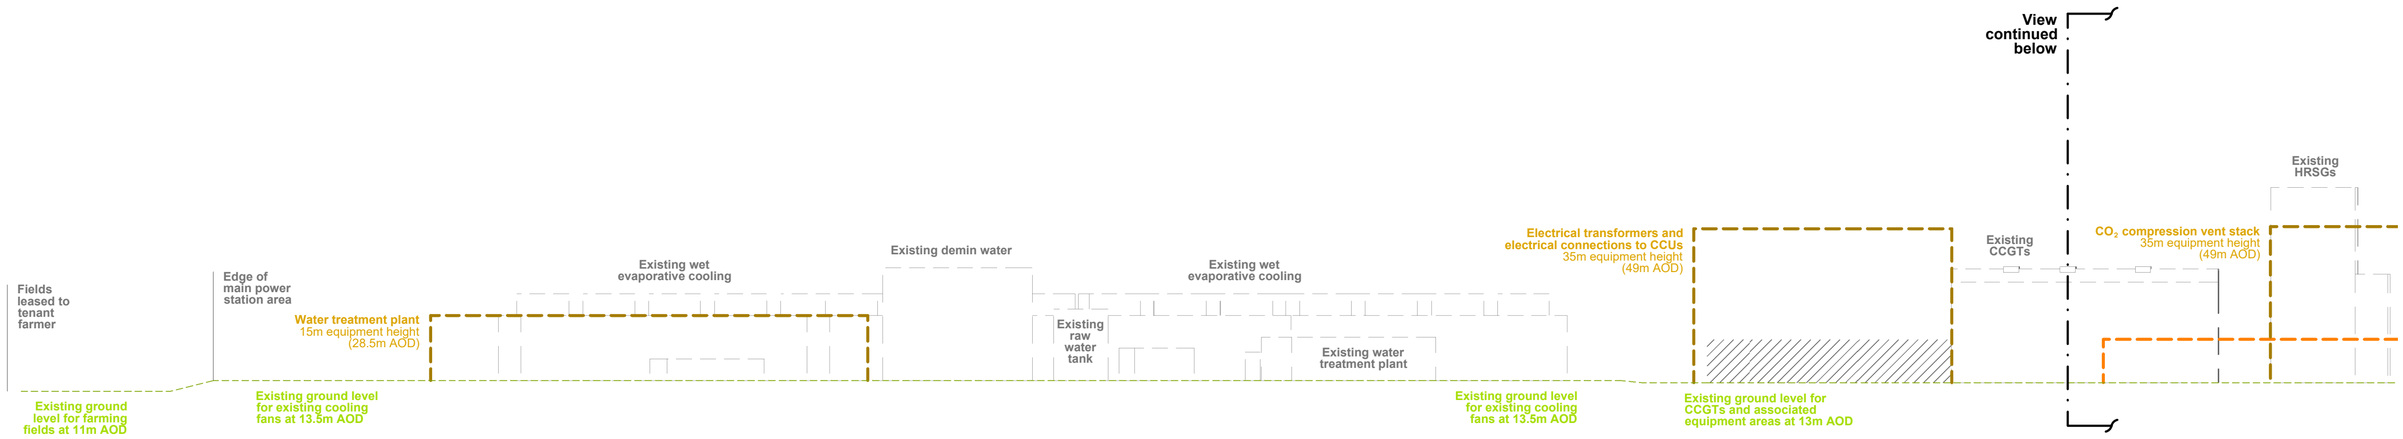

Indicative Northern View of Carbon Capture Plant

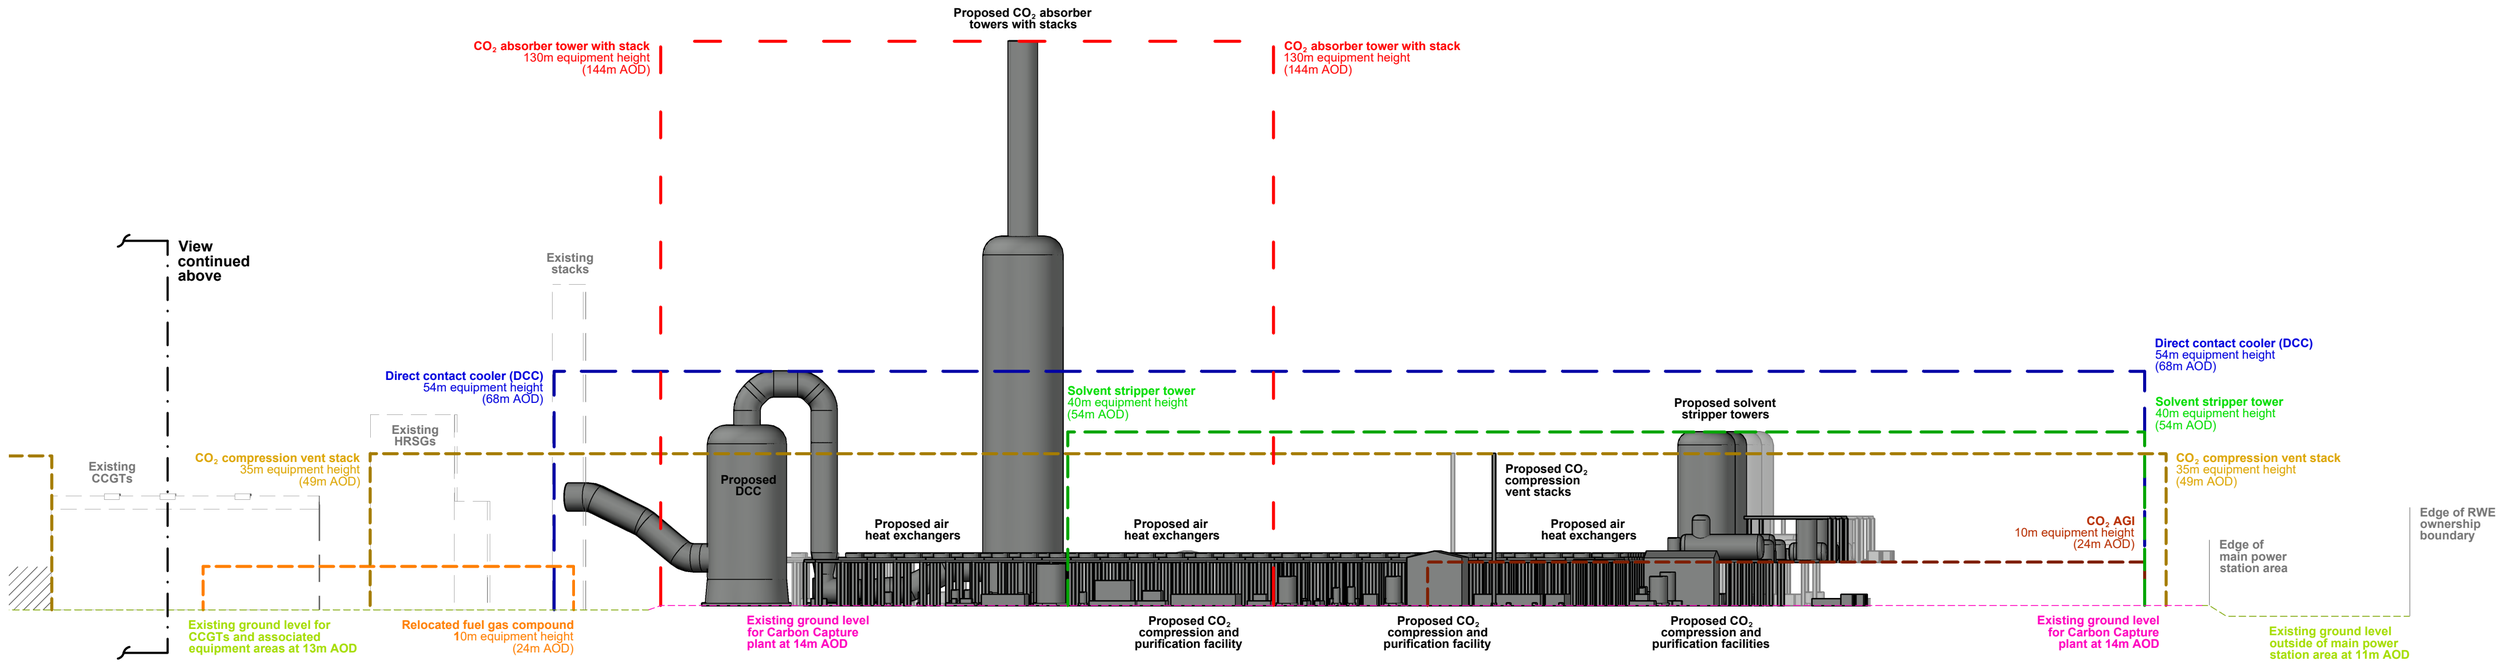

Indicative Northern View of Carbon Capture Plant [continued]

Site
STAYTHORPE POWER STATION

Title
SECTION 36

CARBON CAPTURE PROJECT

FIGURE 6
SHEET 2 OF 2

PARAMETER ZONING ELEVATION VIEW PLAN

Key:

Existing Power Station:

- Combined cycle gas turbine (CCGT), heat recovery steam generator (HRSG) stacks, stacks and other infrastructure
- Ground level for the existing power station
- Ground level for the Carbon Capture plant

Proposed Carbon Capture Plant :

- Rochdale Envelope : Maximum height and limits of deviation
- Direct contact cooler (DCC)
- CO_2 absorber tower with stack
- Solvent stripper tower
- CO_2 compression vent stack
- CO_2 AGI
- Relocated fuel gas compound

N

0 10 20 30 40 50 Metres

Status
APPROVED

Size of original
A2

Scale of original
1:1,000

RWE Generation UK plc
Geospatial Graphics
RWE Generation UK plc
Windmill Hill Business Park
Swindon
SN5 6PB
01793 877777

Drawing Number
RWE/STYTH/ENV/0042/S2/A

Drawn	Checked	Date	Approved	Rev.
MJA	MB	23/02/26	MB	A

THE PERSON NAMED IN THE "APPROVED BY" BOX HOLDS RESPONSIBILITY FOR THE TECHNICAL CONTENT OF THIS DRAWING AND SHOULD BE CONSULTED PRIOR TO REQUESTING MODIFICATION.

O.S.Data reproduced by permission of Ordnance Survey on behalf of HMSO. © Crown copyright and database right 2026. All rights reserved. Ordnance Survey Licence no. AC0000808122.

© RWE Generation UK PLC. 2026. No part of this drawing may be reproduced without prior permission.